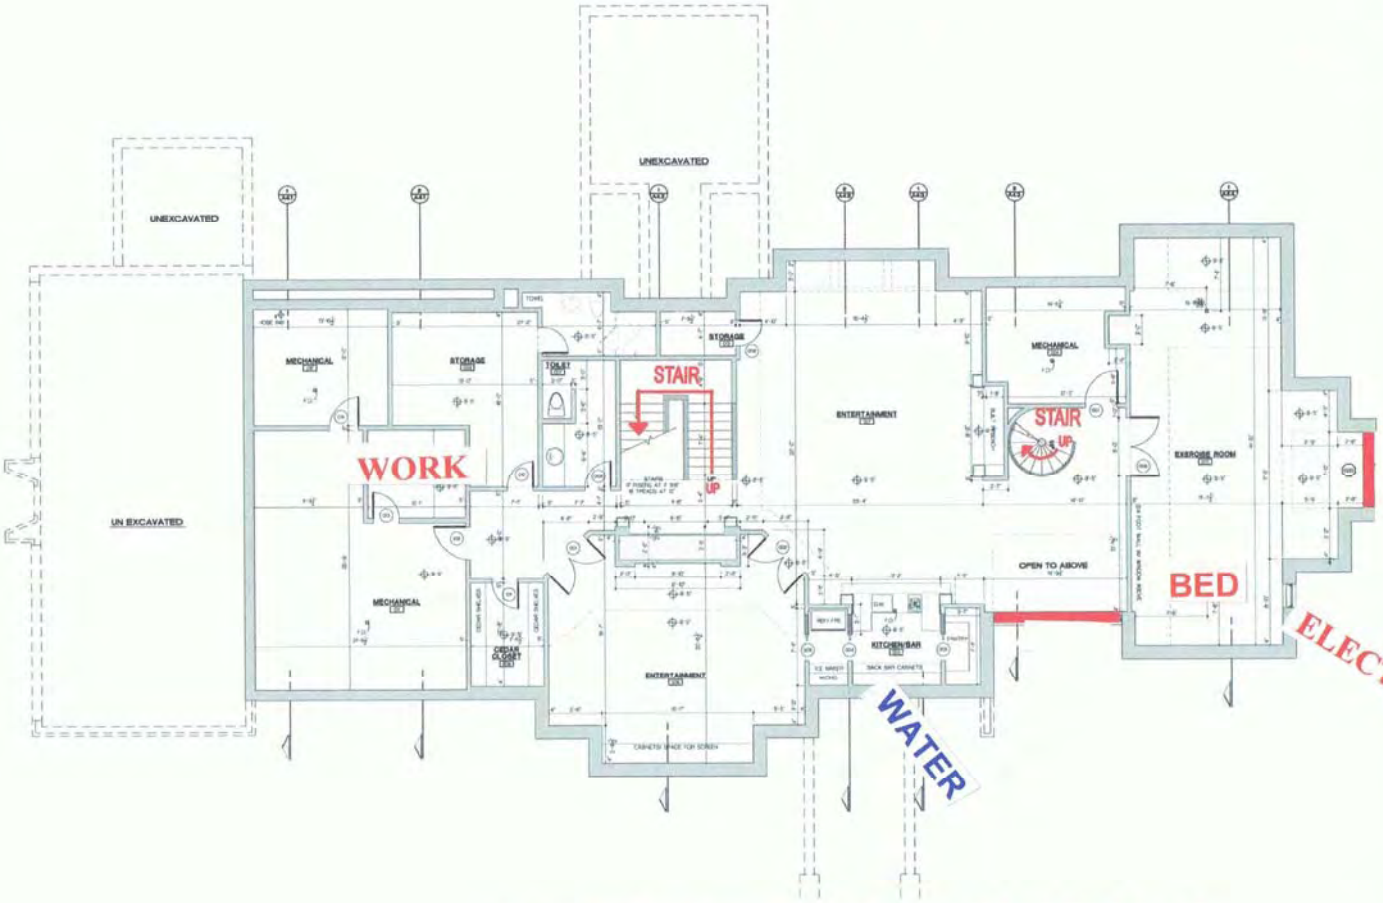


# LOWER LEVEL EMERGENCY EXIT PLAN

LOWER LEVEL PLAN
SCALE 1/4"=1'-0"

GENERAL NOTES

1. ALL EXTERIOR DIMENSIONS FIGURED TO EXTERIOR FACE OF MASONRY AND 1/2" PLYWOOD SHEATHING UNLESS OTHERWISE NOTED.
2. ALL INTERIOR DIMENSIONS FIGURED TO FACE OF 5/8" FINISHED GYPSUM WALL BOARD (GWB) UNLESS OTHERWISE NOTED.
3. THE GENERAL CONTRACTOR SHALL COORDINATE ALL APPLICABLE TRADES TO ENSURE PROPER ROUGHS, STRUCTURAL, ETC. FOR THE HVAC, ELECTRICAL, PLUMBING, ETC. DURING THE ROUGH FRAMING.
4. ALL GLASS ADJACENT TO TUB AND SHOWER AREAS SHALL BE SAFETY GLASS.
5. IF ANY QUESTIONS ARISE AS TO THE ARCHITECTURAL INTENT OF THESE DOCUMENTS, IT IS THE GENERAL CONTRACTOR'S RESPONSIBILITY TO ASK SUCH QUESTIONS OF THE ARCHITECT AS THE ARCHITECT IS THE SOLE INTERPRETER OF THESE DOCUMENTS. IF NO SUCH QUESTIONS ARE ASKED, IT IS ASSUMED THAT THE ARCHITECTURAL INTENT OF THE DOCUMENTS IS UNDERSTOOD.
6. CONTRACTOR IS TO VERIFY THAT WINDOW MANUFACTURER HAS PROVIDED EGRESS WINDOWS IN ALL SLEEPING ROOMS PER THE ARCH. DRAWINGS.
7. PROVIDE FIRE INSULATION FOR ALL PLUMBING LINES PASSING THROUGH OR CONTAINED IN UNFRAMED CAVITIES.

NORTH


34630 WOODWARD
BLOOMFIELD HILLS, MICHIGAN
PH: 248-646-4900
FAX: 248-646-3113
YYarchitects.com


REVISIONS
FOUNDATION ISSUE 10-25-01
CONSTRUCTION ISSUE 9-25-01
1 BULLETIN #1 11-15-01
2 BULLETIN #2 02-27-02
3 BULLETIN #3 05-07-02
4 BULLETIN #4 08-06-02

Drawn MJH
DATE 11-17-00
SHEET TITLE: LOWER LEVEL PLAN

JOB NUMBER YY 0025
SHEET NUMBER A2.1


DO NOT SCALE DRAWINGS
© 2001 YOUNG & YOUNG ARCHITECTS, INC.