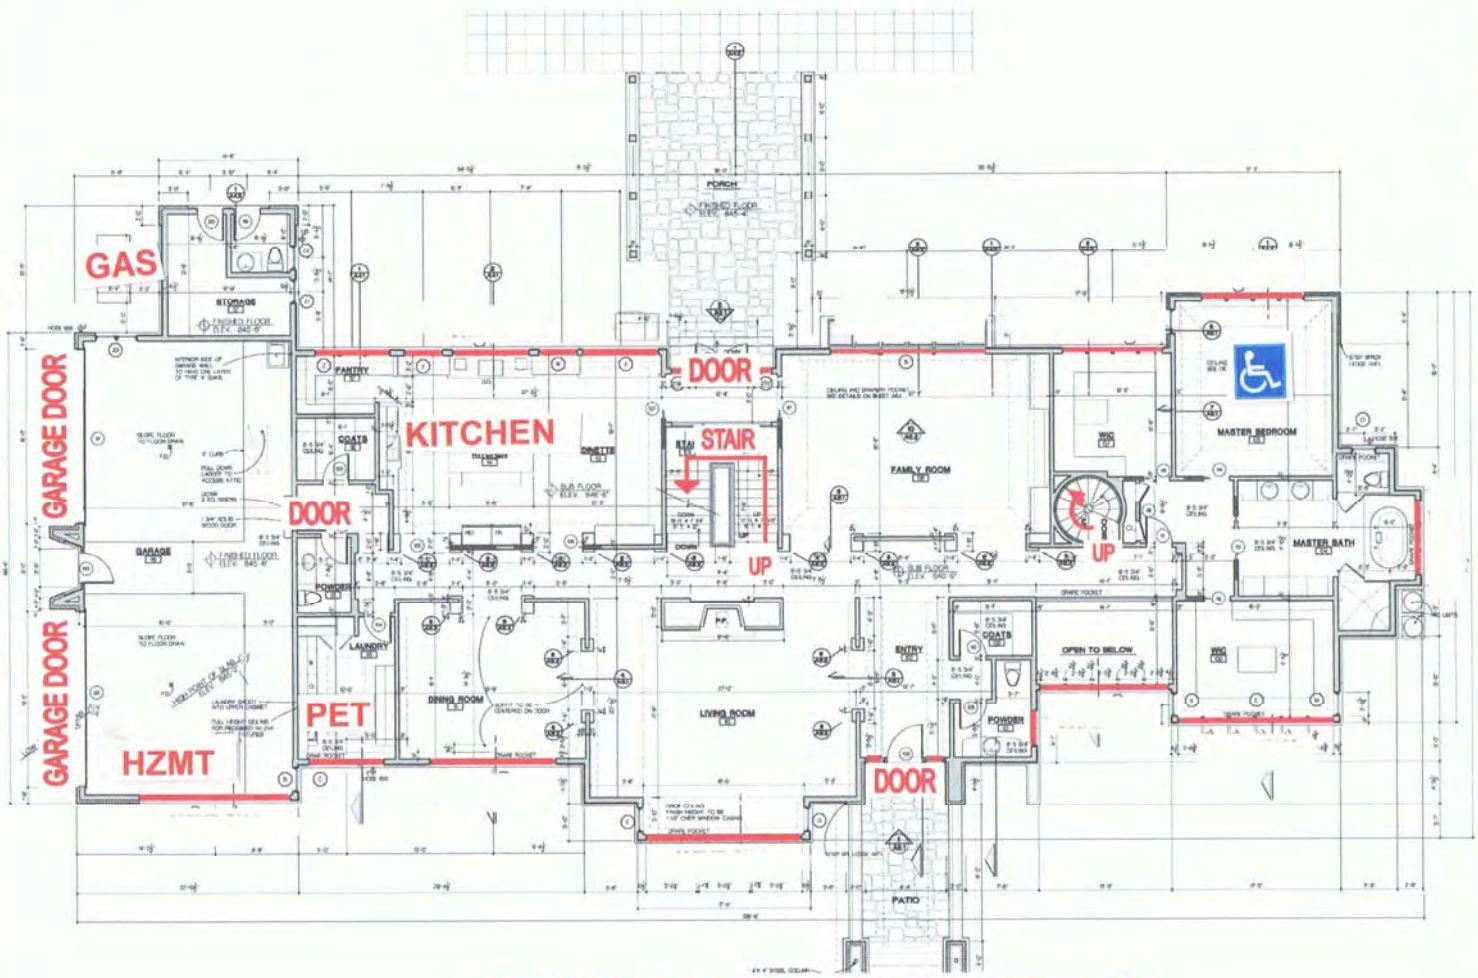

MAIN LEVEL EMERGENCY EXIT PLAN

MAIN LEVEL PLAN

SCALE: 3/16" = 1'-0"

GENERAL NOTES

1. ALL EXTERIOR DIMENSIONS FIGURED TO EXTERIOR FACE OF MASONRY AND 12" PLYWOOD SHEATHING UNLESS OTHERWISE NOTED.
2. ALL INTERIOR DIMENSIONS FIGURED TO FACE OF SHEATHING SYPSUM WALL BOARD (GRAB) UNLESS OTHERWISE NOTED.
3. THE GENERAL CONTRACTOR SHALL COORDINATE ALL APPLICABLE TRADES TO ENSURE PROPER ROUTING, DROPS, ETC. FOR THE HVAC, ELECTRICAL, PLUMBING, ETC. DURING THE ROUGH FRAMING.
4. ALL GLASS ADJACENT TO TUB AND SHOWER AREAS SHALL BE SAFETY GLASS.
5. IF ANY QUESTIONS ARISE AS TO THE ARCHITECTURAL INTENT OF THESE DOCUMENTS, IT IS THE GENERAL CONTRACTOR'S RESPONSIBILITY TO ASK SUCH QUESTIONS OF THE ARCHITECT. AS THE ARCHITECT IS THE SOLE INTERPRETER OF THESE DOCUMENTS, IF NO SUCH QUESTIONS ARE ASKED, IT IS ASSUMED THAT THE ARCHITECTURAL INTENT OF THE DOCUMENTS IS UNDERSTOOD.
6. CONTRACTOR IS TO VERIFY THAT WINDOW MANUFACTURER HAS PROVIDED FOR ALL WINDOWS IN ALL BEDDING ROOMS PER THE ARCH DRAWINGS.
7. PROVIDE FIRE ABLEATION FOR ALL PLUMBING LINES PASSING THROUGH OR CONTAINED IN UNSPRINKLED CAVITIES.

NORTH

39530 WOODWARD
BLOOMFIELD HILLS, MICHIGAN
PH: 248-646-4900
FAX: 248-646-3113
YYarchitects.com

SEAL

REVISIONS:
CONSTRUCTION SHEET 8-25-01
BULLETIN #2 11-18-01
BULLETIN #3 01-22-01
BULLETIN #4 02-27-01
BULLETIN #5 03-01-02
BULLETIN #6 8-08-02

DRAWN: MJH
DATE: 11-17-00
SHEET TITLE: LOWER LEVEL PLAN

JOB NUMBER: YY 0026
SHEET NUMBER: A2.2

DO NOT SCALE DRAWINGS