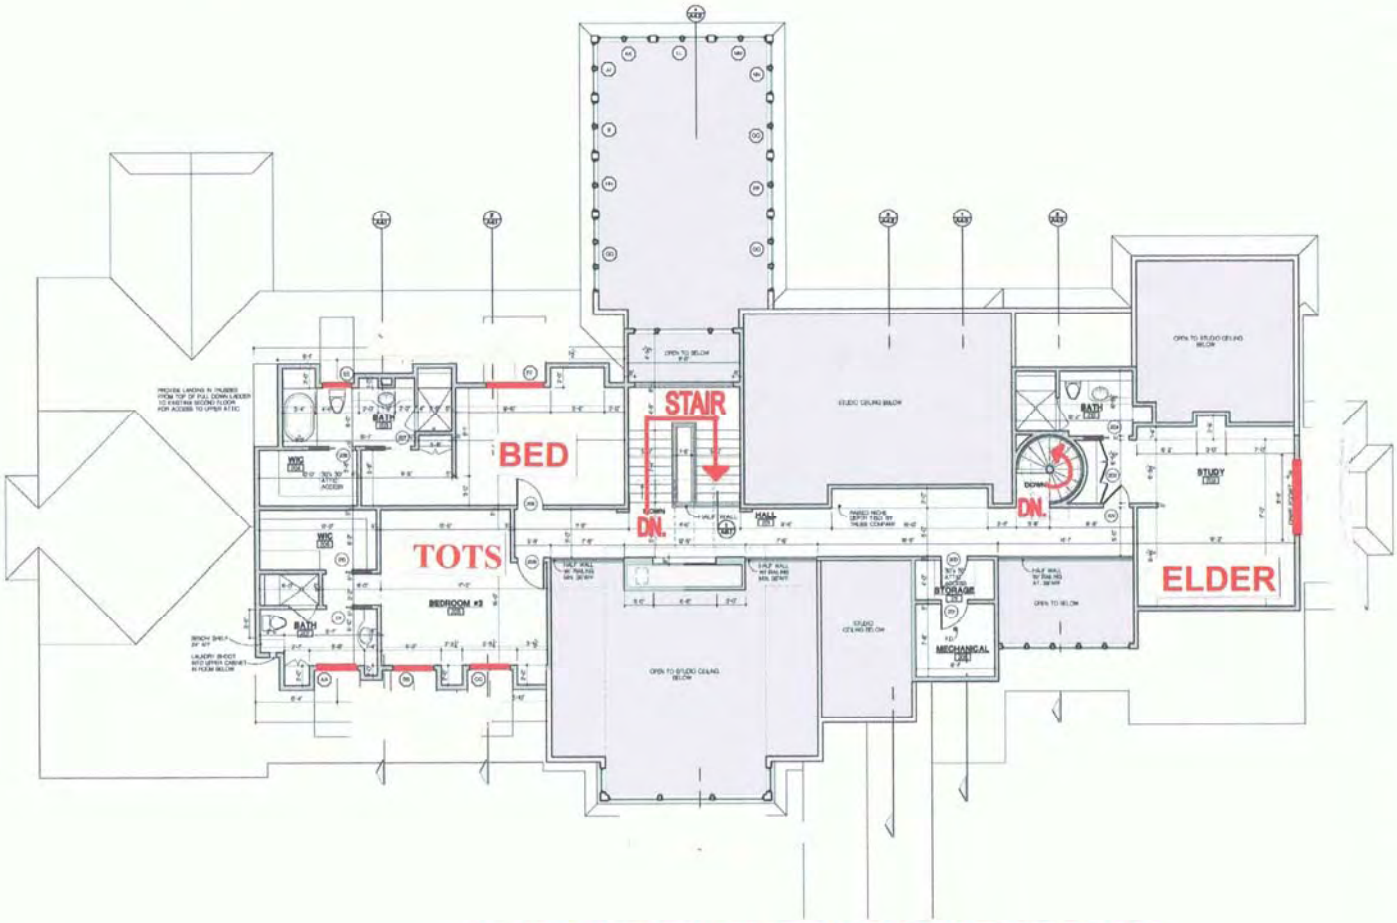

UPPER LEVEL EMERGENCY EXIT PLAN

UPPER LEVEL PLAN

SCALE: 3/16" = 1'-0"

GENERAL NOTES

1. ALL EXTERIOR DIMENSIONS INCLUDED TO EXTERIOR FACE OF MASONRY AND 1/2" PLYWOOD SHEATHING UNLESS OTHERWISE NOTED.
2. ALL INTERIOR DIMENSIONS INCLUDED TO FACE OF 3/8" FINISHED GYPSUM WALL BOARD (GWB) UNLESS OTHERWISE NOTED.
3. THE GENERAL CONTRACTOR SHALL COORDINATE ALL APPLICABLE TRADES TO ENSURE PROPER BLOCKING, DEEPS, ETC. FOR THE HVAC, ELECTRICAL, PLUMBING, ETC. DURING THE ROUGH FRAMING.
4. ALL GLASS ADJACENT TO TUB AND SHOWER AREAS SHALL BE SAFETY GLASS.
5. IF ANY QUESTIONS ARISE AS TO THE ARCHITECTURAL INTENT OF THESE DOCUMENTS, IT IS THE GENERAL CONTRACTOR'S RESPONSIBILITY TO ASK SUCH QUESTIONS OF THE ARCHITECT AS THE ARCHITECT IS THE SOLE INTERPRETER OF THESE DOCUMENTS. IF NO SUCH QUESTIONS ARE ASKED, IT IS ASSUMED THAT THE ARCHITECTURAL INTENT OF THE DOCUMENTS IS UNDERSTOOD.
6. CONTRACTOR IS TO VERIFY THAT WINDOW MANUFACTURER HAS PROVIDED SPRESS WINDOWS IN ALL BUILDING ROOMS PER THE ARCH. DRAWINGS.
7. PROVIDE PIPE INSULATION FOR ALL PLUMBING LINES PASSING THROUGH OR CONTAINED IN UNTEMPERED CAVITIES.

NORTH

DO NOT SCALE DRAWINGS

39530 WOODWARD
BLOOMFIELD HILLS, MICHIGAN
PH: 248-646-4900
FAX: 248-646-3113
YYarchitects.com

SEAL:

REVISIONS:
CONSTRUCTION SOLE
9-25-01
BULLETIN #1
11-18-01
BULLETIN #2
01-22-02
BULLETIN #3
02-27-01
BULLETIN #4
05-07-02
BULLETIN #5
8-06-02

DRAWN: MJH

DATE: 11-17-00

SHEET TITLE: UPPER LEVEL PLAN

JOB NUMBER: YY 0025

SHEET NUMBER: A2.3